#434 Eden, NC

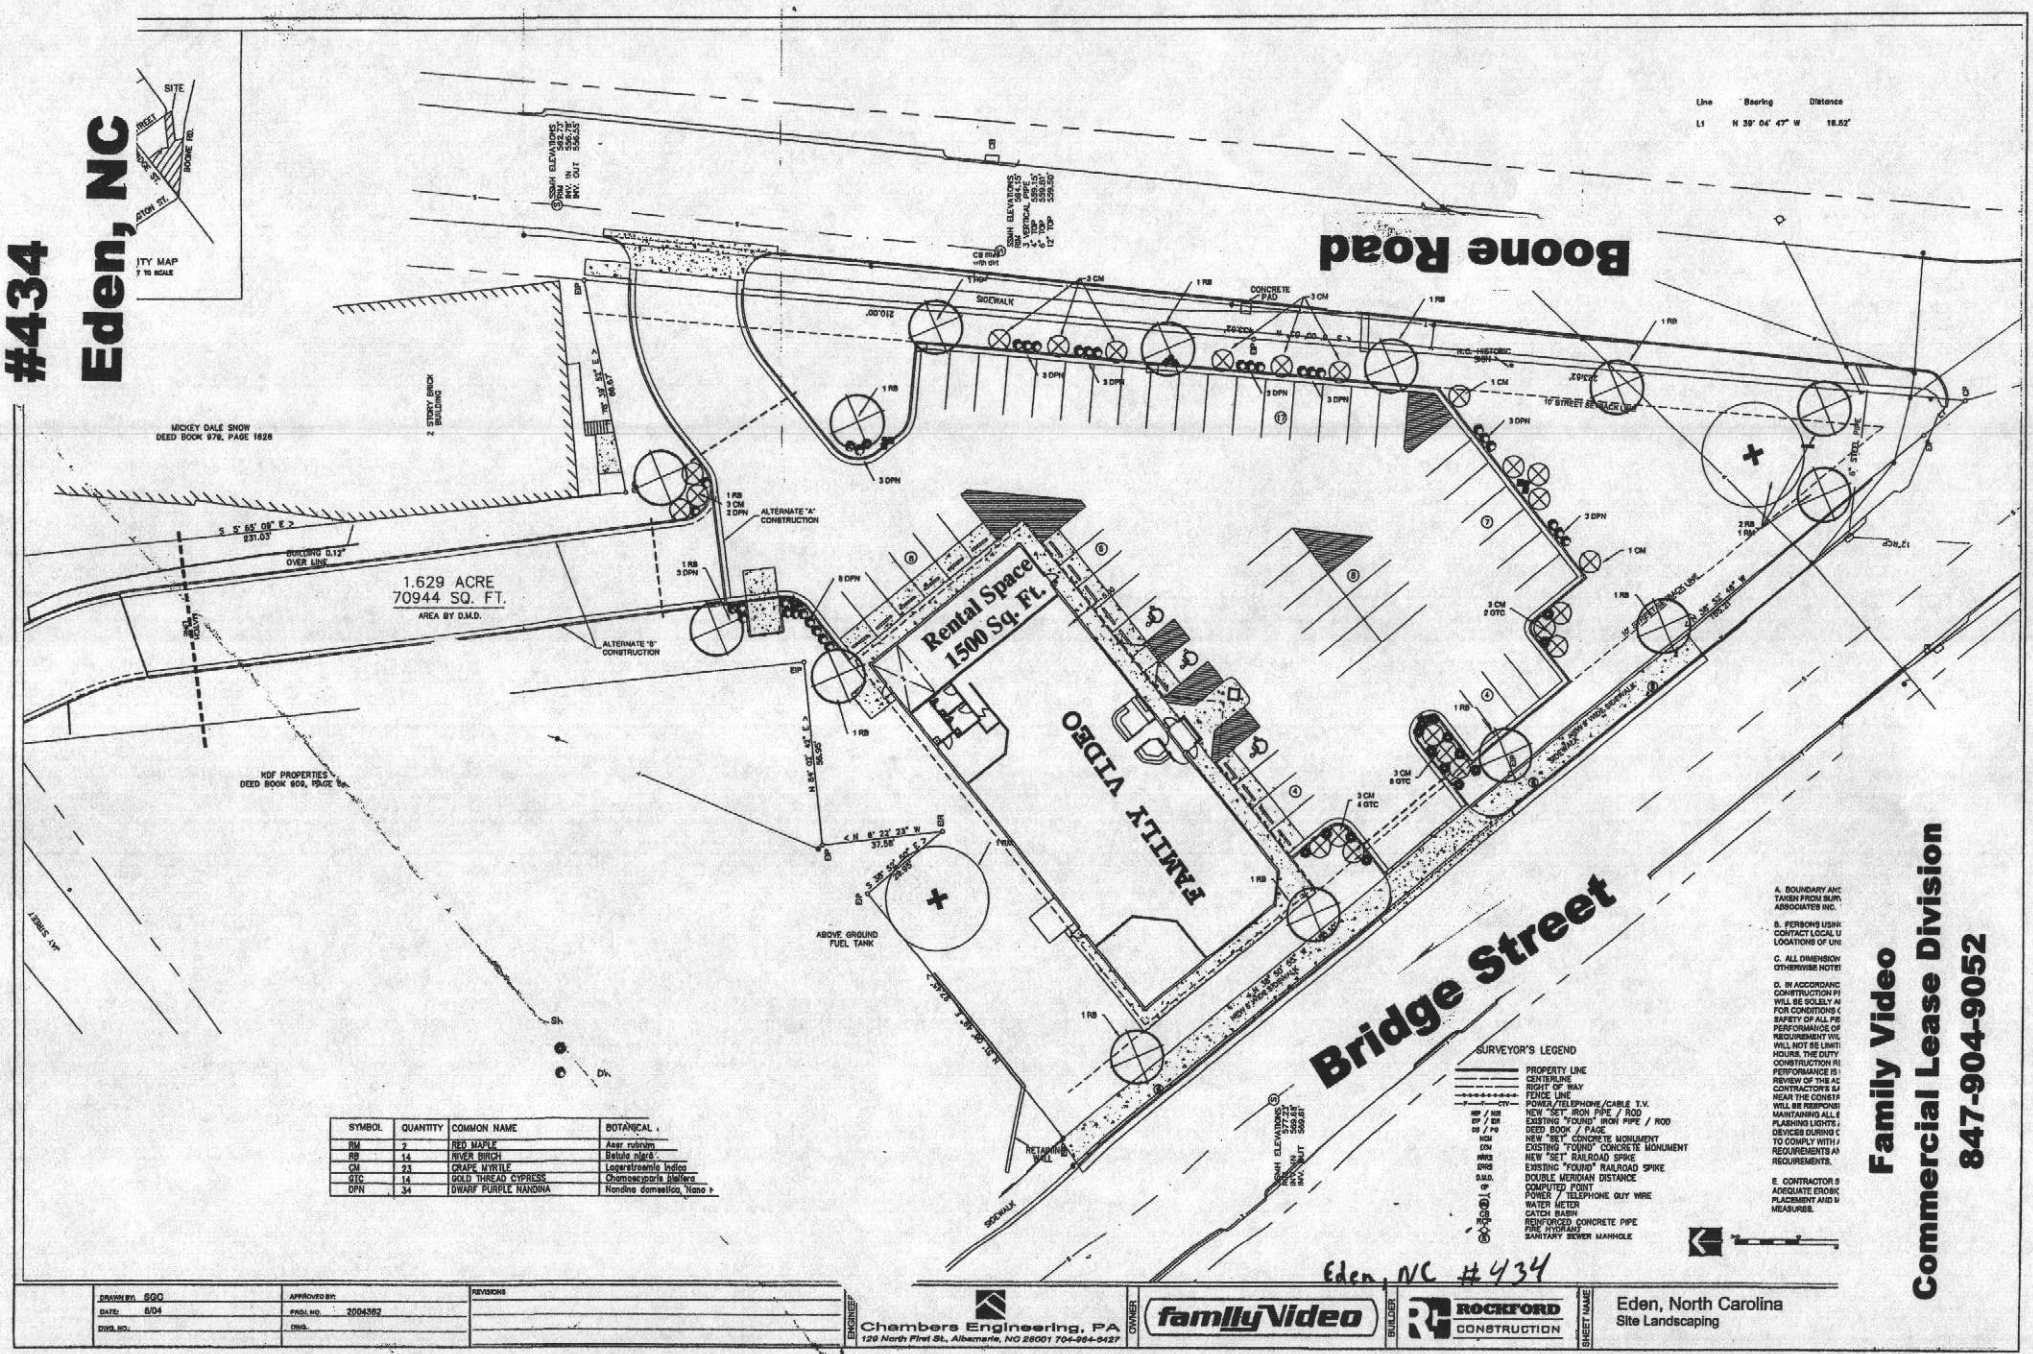

SYMBOL	QUANTITY	COMMON NAME	BOTANICAL
RM	2	RED MAPLE	Acer rubrum
RB	14	RIVER BIRCH	Betula nigra
CM	23	CRAPE MYRTLE	Lagerstroemia indica
GTC	14	GOLD THREAD CYPRESS	Chamaecyparis thiifera
DPN	34	DWARF PURPLE NANDINA	Nandina domestica 'Nana'

Eden, NC #434

DRAWN BY: GGC	APPROVED BY:	REVISIONS
DATE: 8/04	PROJ. NO. 2004362	
DWG. NO.:	DWG.	

ENGINEER: Chambers Engineering, PA
129 North First St., Albemarle, NC 28001 704-984-0427

OWNER: familyVideo

BUILDER: ROCKFORD CONSTRUCTION

SHEET NAME: Eden, North Carolina
Site Landscaping

Family Video
Commercial Lease Division
847-904-9052