QUANTITIES

NOTE: ALL QUANTITIES ARE APPROXIMATE AND MEANT FOR ESTIMATING PURPOSES ONLY

7500 SF SOD
90 CY BLACK DIRT
850 LF WHITE ACRYLIC LATEX TRAFFIC MARKING PAINT

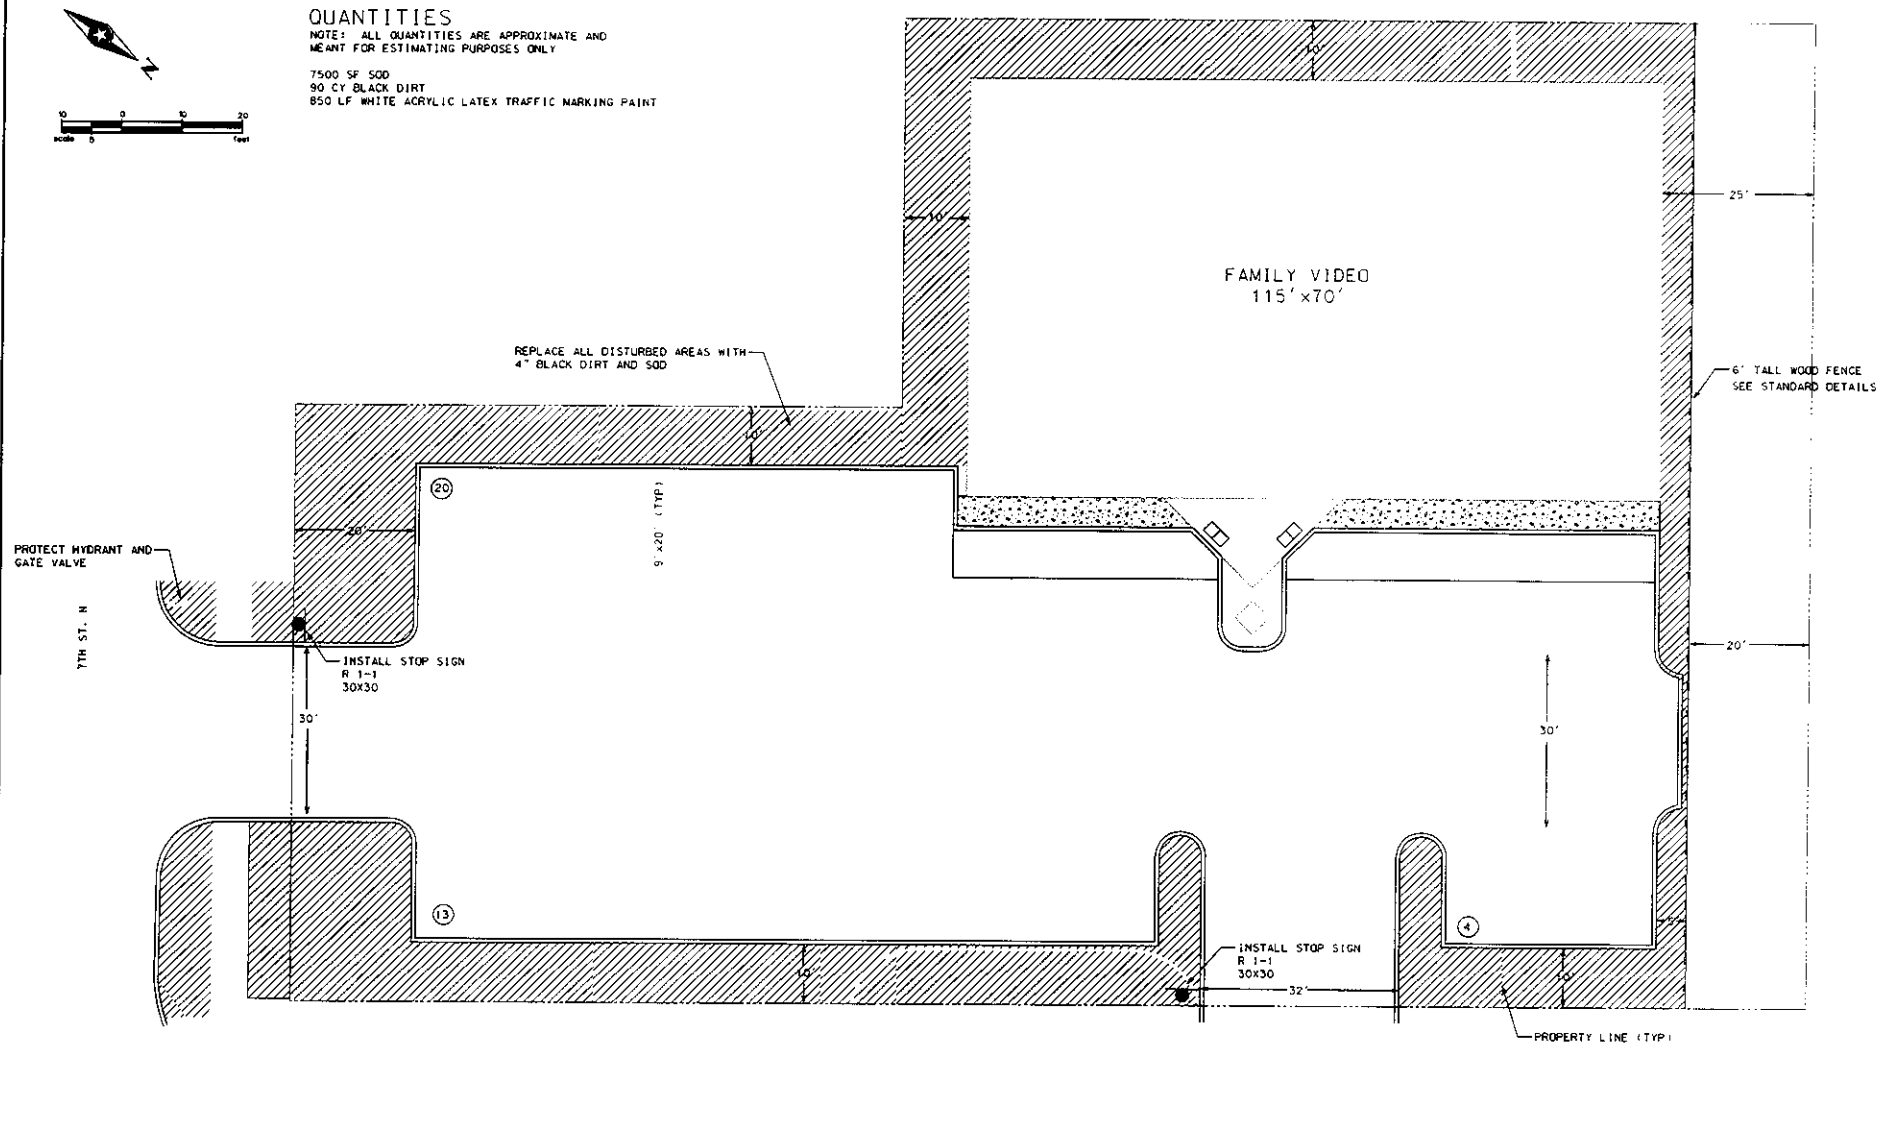

DESIGNER: KMP	NO.	BY	DATE	REVISIONS
CHECKED BY: JM				
APPROVED BY: JM				
DESIGN TEAM				

© SHORT ELLIOTT HENDRICKSON 2008. ANY USE OR REUSE OF THIS PLAN/DRAWING AND THE CORRESPONDING COMPUTER AIDED DESIGN/DRAFTING FILES WITHOUT THE EXPRESS WRITTEN CONSENT OF SEH, IS PROHIBITED. SEH SHALL NOT BE RESPONSIBLE FOR ANY UNAUTHORIZED USE OR REUSE OF THESE MATERIALS OR DAMAGES RESULTING THEREFROM.

I HEREBY CERTIFY THAT THIS PLAN WAS PREPARED BY ME OR UNDER MY DIRECT SUPERVISION AND THAT I AM A DULY LICENSED PROFESSIONAL ENGINEER UNDER THE LAWS OF THE STATE OF MINNESOTA.
Certified by _____ Date: _____
Licensed Professional Engineer
printed signature _____ Lic. No. _____

SEH
10901 RED CIRCLE DRIVE #200
MINNETONKA, MN 55343-9100
PH 952 912-2600 FAX 952-912-2601
PH 800 734-0757

FAMILY VIDEO
ROCKFORD CONSTRUCTION
NEW ULM, MN

SIGNING, STRIPING, & LANDSCAPE PLAN

FILE NO. A-RKF00802
DATE 5/1/08
5 / 5

P:\31\V\Mfg\0802000\Sfeg\C40\Punchlists\0802hondscaping.dgn 8/28/2008 4:10:30 PM